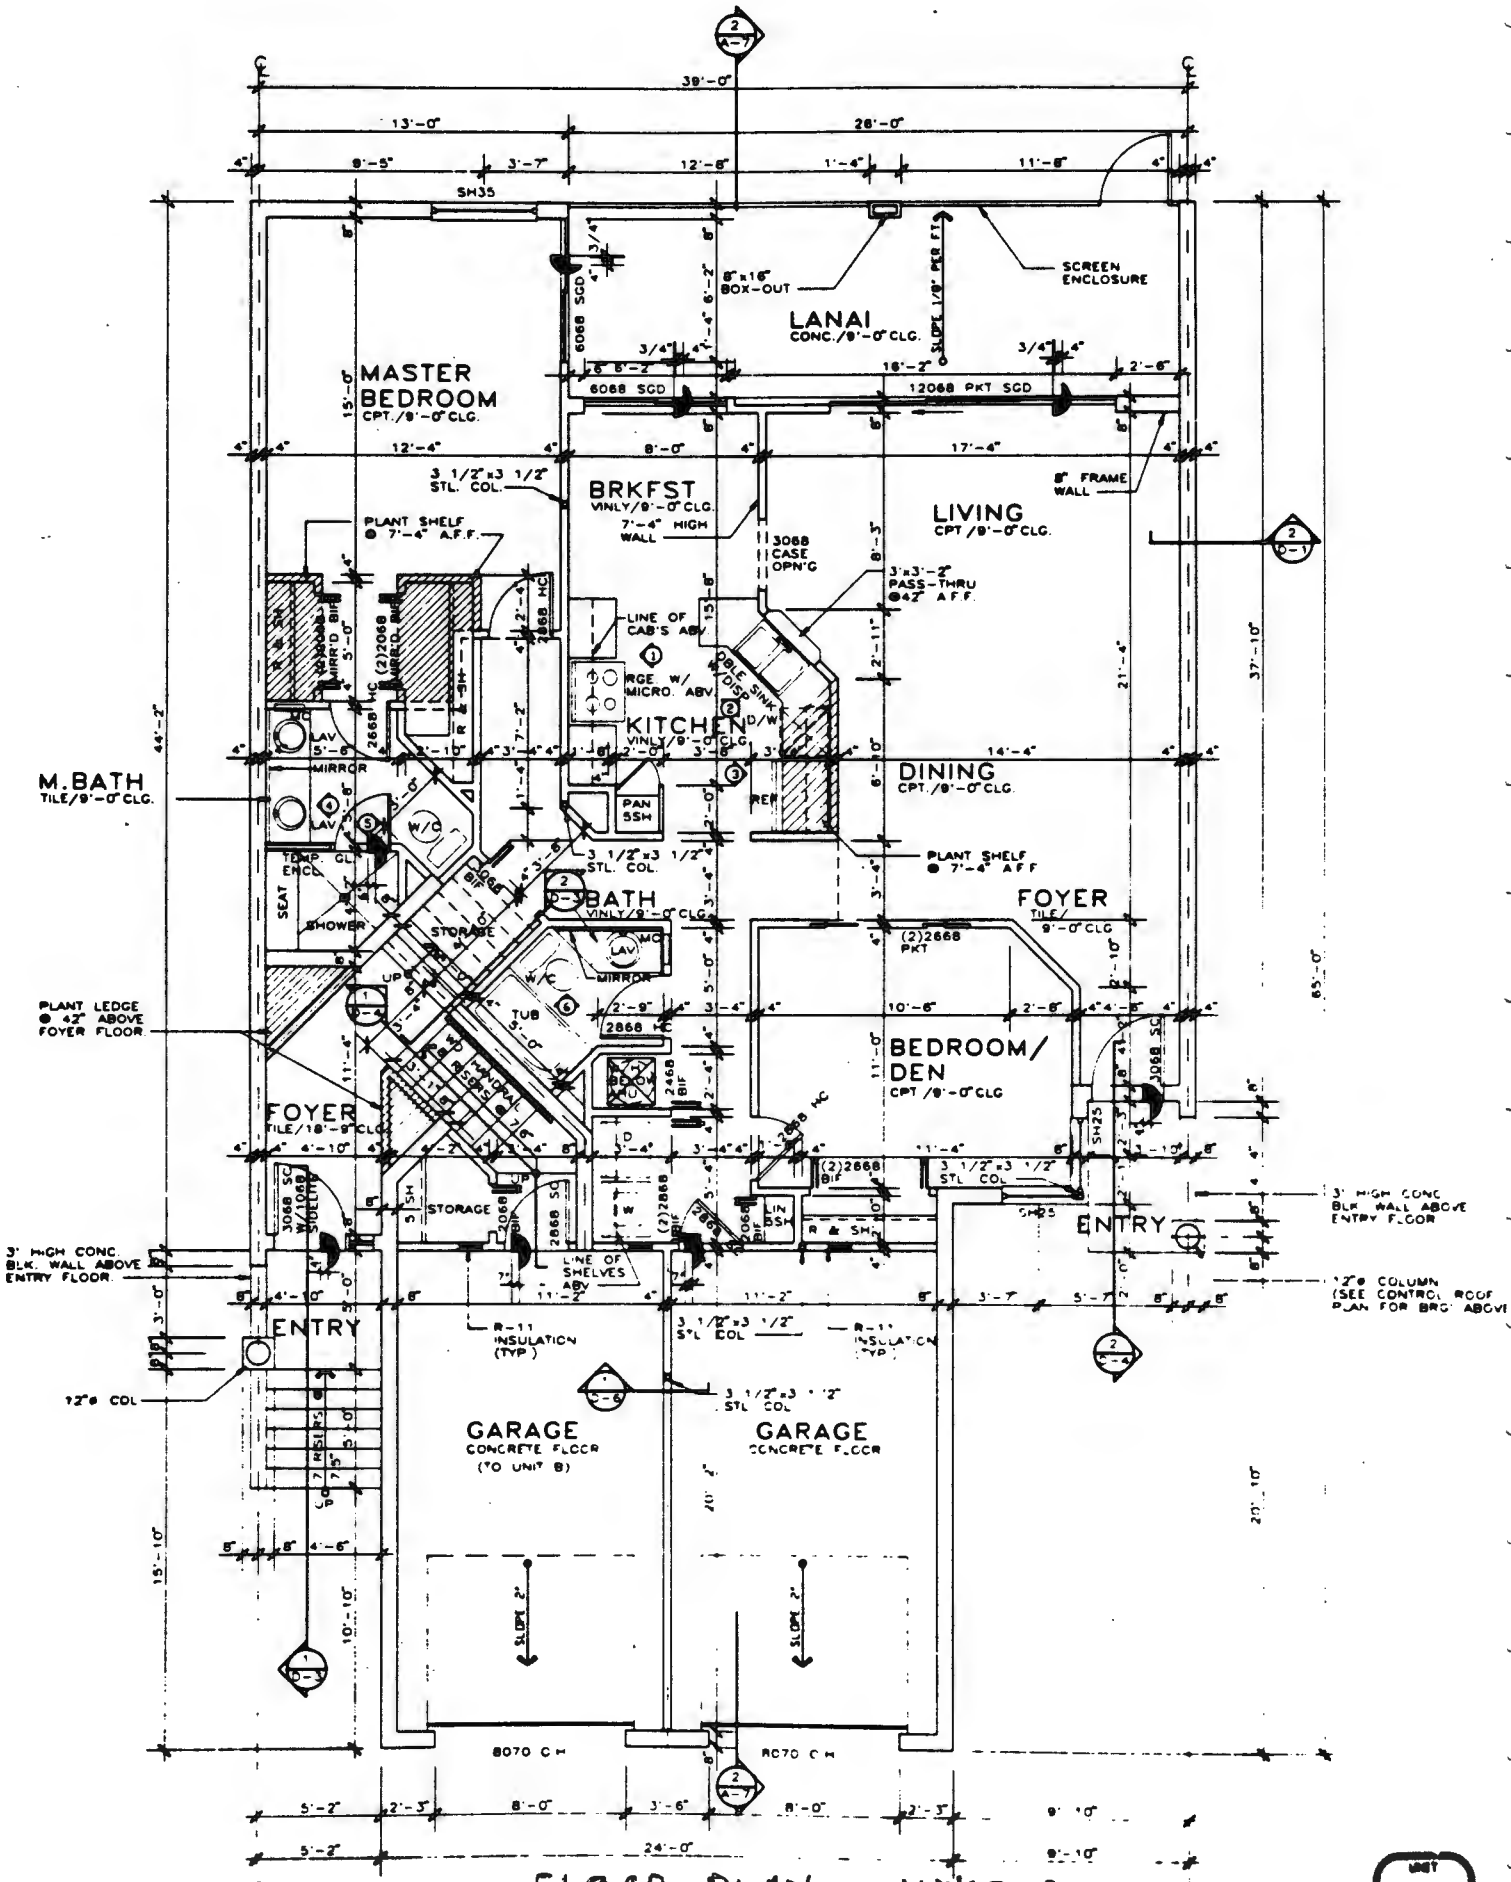

FLOOR PLAN – UNIT A

SCALE 1/4" = 1'-0"